Replace all rainwater goods with new painted cast-iron - allowing for up to 125mm half-round gutters and 100mm Ø downpipes with associated swan-necks, offsets and shoes as applicable.

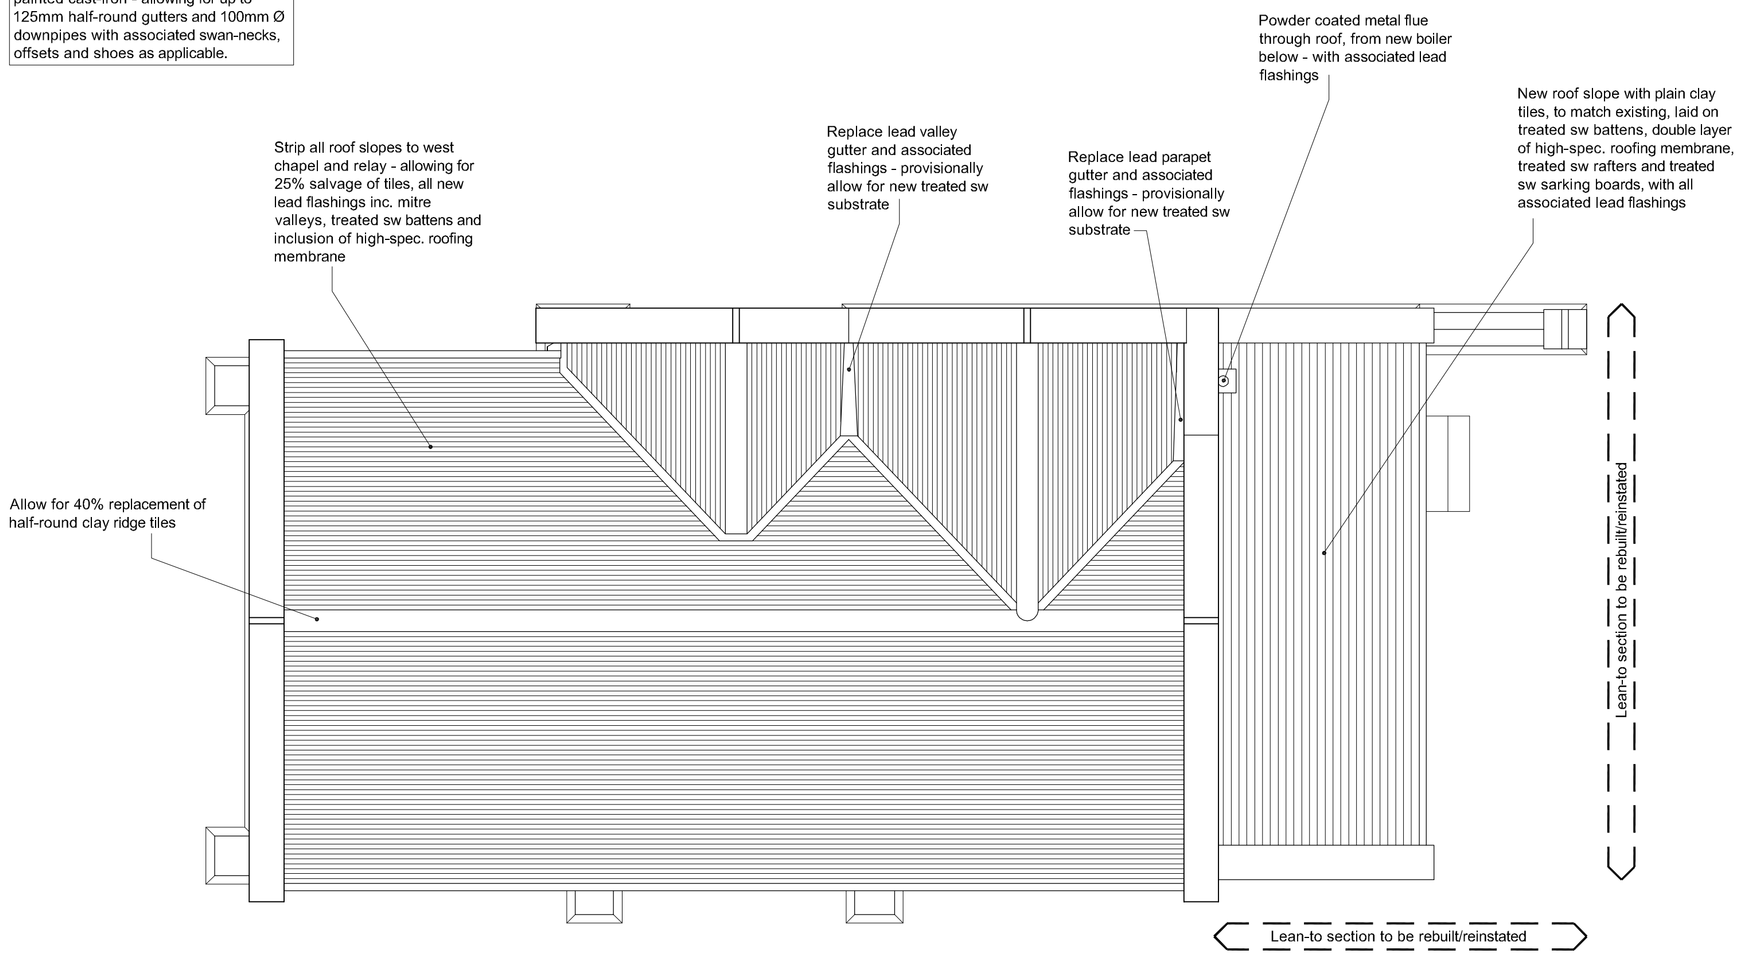

West Chapel - Roof Plan

Timber boarding removed from all window openings, new single-glazed traditional leaded lights to be added (*rectangular leaded lights to to lancet openings*) - all to match East Chapel. Allowance to be made for artist designed stained glass 'roundels' to WW07 and WW09

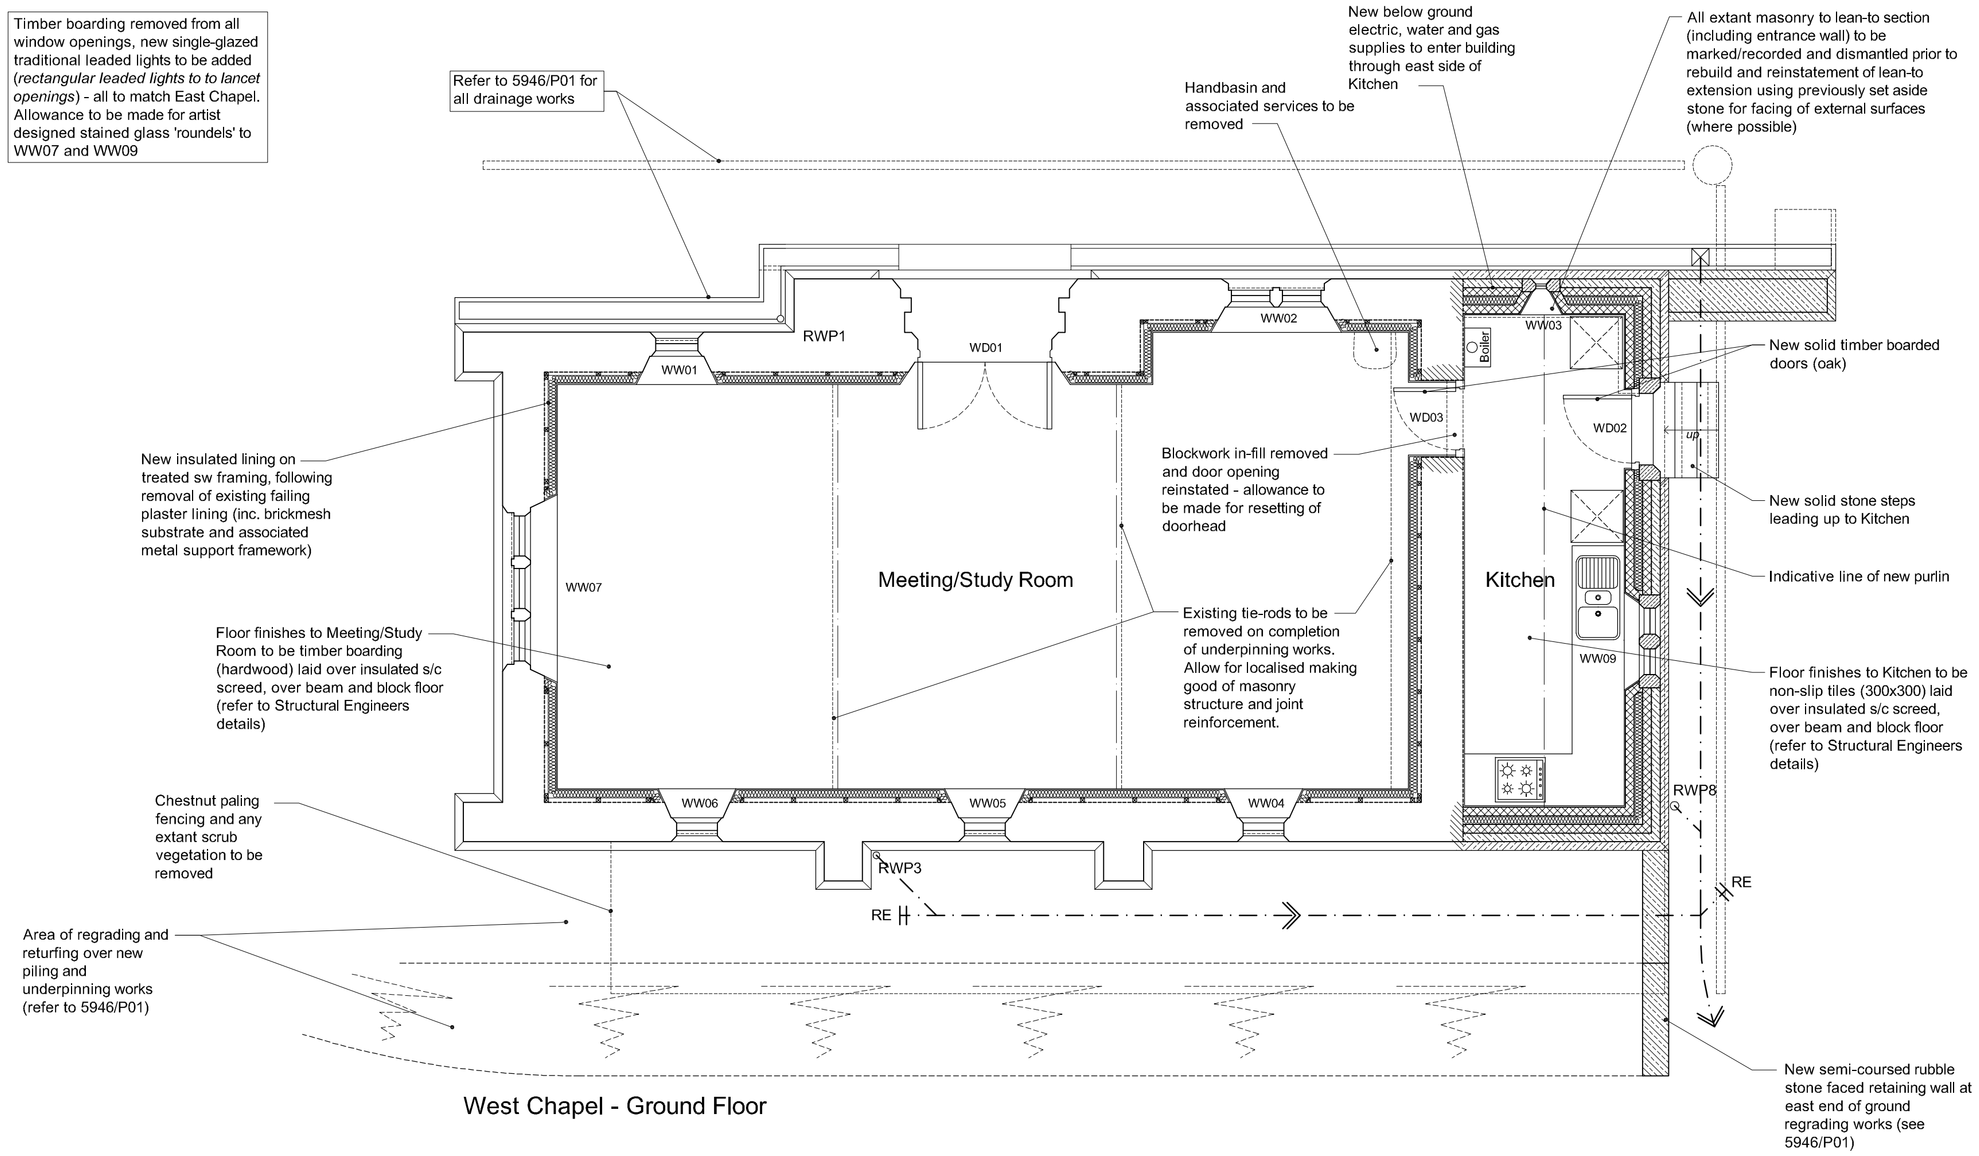

West Chapel - Ground Floor

0 1 2 3 4 5

metres

DRAWN BY	CHECKED	JOB NO	DRWG NO
RC	-	5946	P02

~~THIS DRAWING MUST NOT BE SCALED AND ALL DIMENSIONS ARE TO BE CHECKED ON SITE BEFORE WORK IS COMMENCED~~

THE DESIGN AND DRAWING ARE THE COPYRIGHT OF THE CONSULTANTS AND MUST NOT BE USED OR REPRODUCED WITHOUT THEIR PERMISSION. ANY DISCREPANCIES ARE TO BE REPORTED IMMEDIATELY TO THE CONSULTANTS.
ALL INFORMATION SHOWN ON THE DRAWING IS SUBJECT TO OBTAINING THE NECESSARY STATUTORY CONSENTS.

A	15.01.08	Planning Information Added

REVISIONS

RADLEY HOUSE PARTNERSHIP
CHARTERED ARCHITECTS
SURVEYORS & DESIGN CONSULTANTS
RADLEY HOUSE, ST. CROSS ROAD
WINCHESTER, HAMPSHIRE SO23 9HX
TELEPHONE 01962 842228 FAX 01962 842401
74 HIGH STREET, MAIDEN BRADLEY
WARMINSTER, WILTSHIRE BA12 7JG
TELEPHONE 01985 844488 FAX 01985 844745
E-MAIL architects@radleyhouse.co.uk

JOB TITLE
Cemetery Chapels
Northwood Cemetery
Cowes

DRG. TITLE
West Cemetery Chapel
Plans - As Proposed

SCALE	JOB NO.	DRG. NO	REV.
1:50@A1	5946	P02	A
DATE Nov '14			